Proposed Underground Route of Feeder 15021

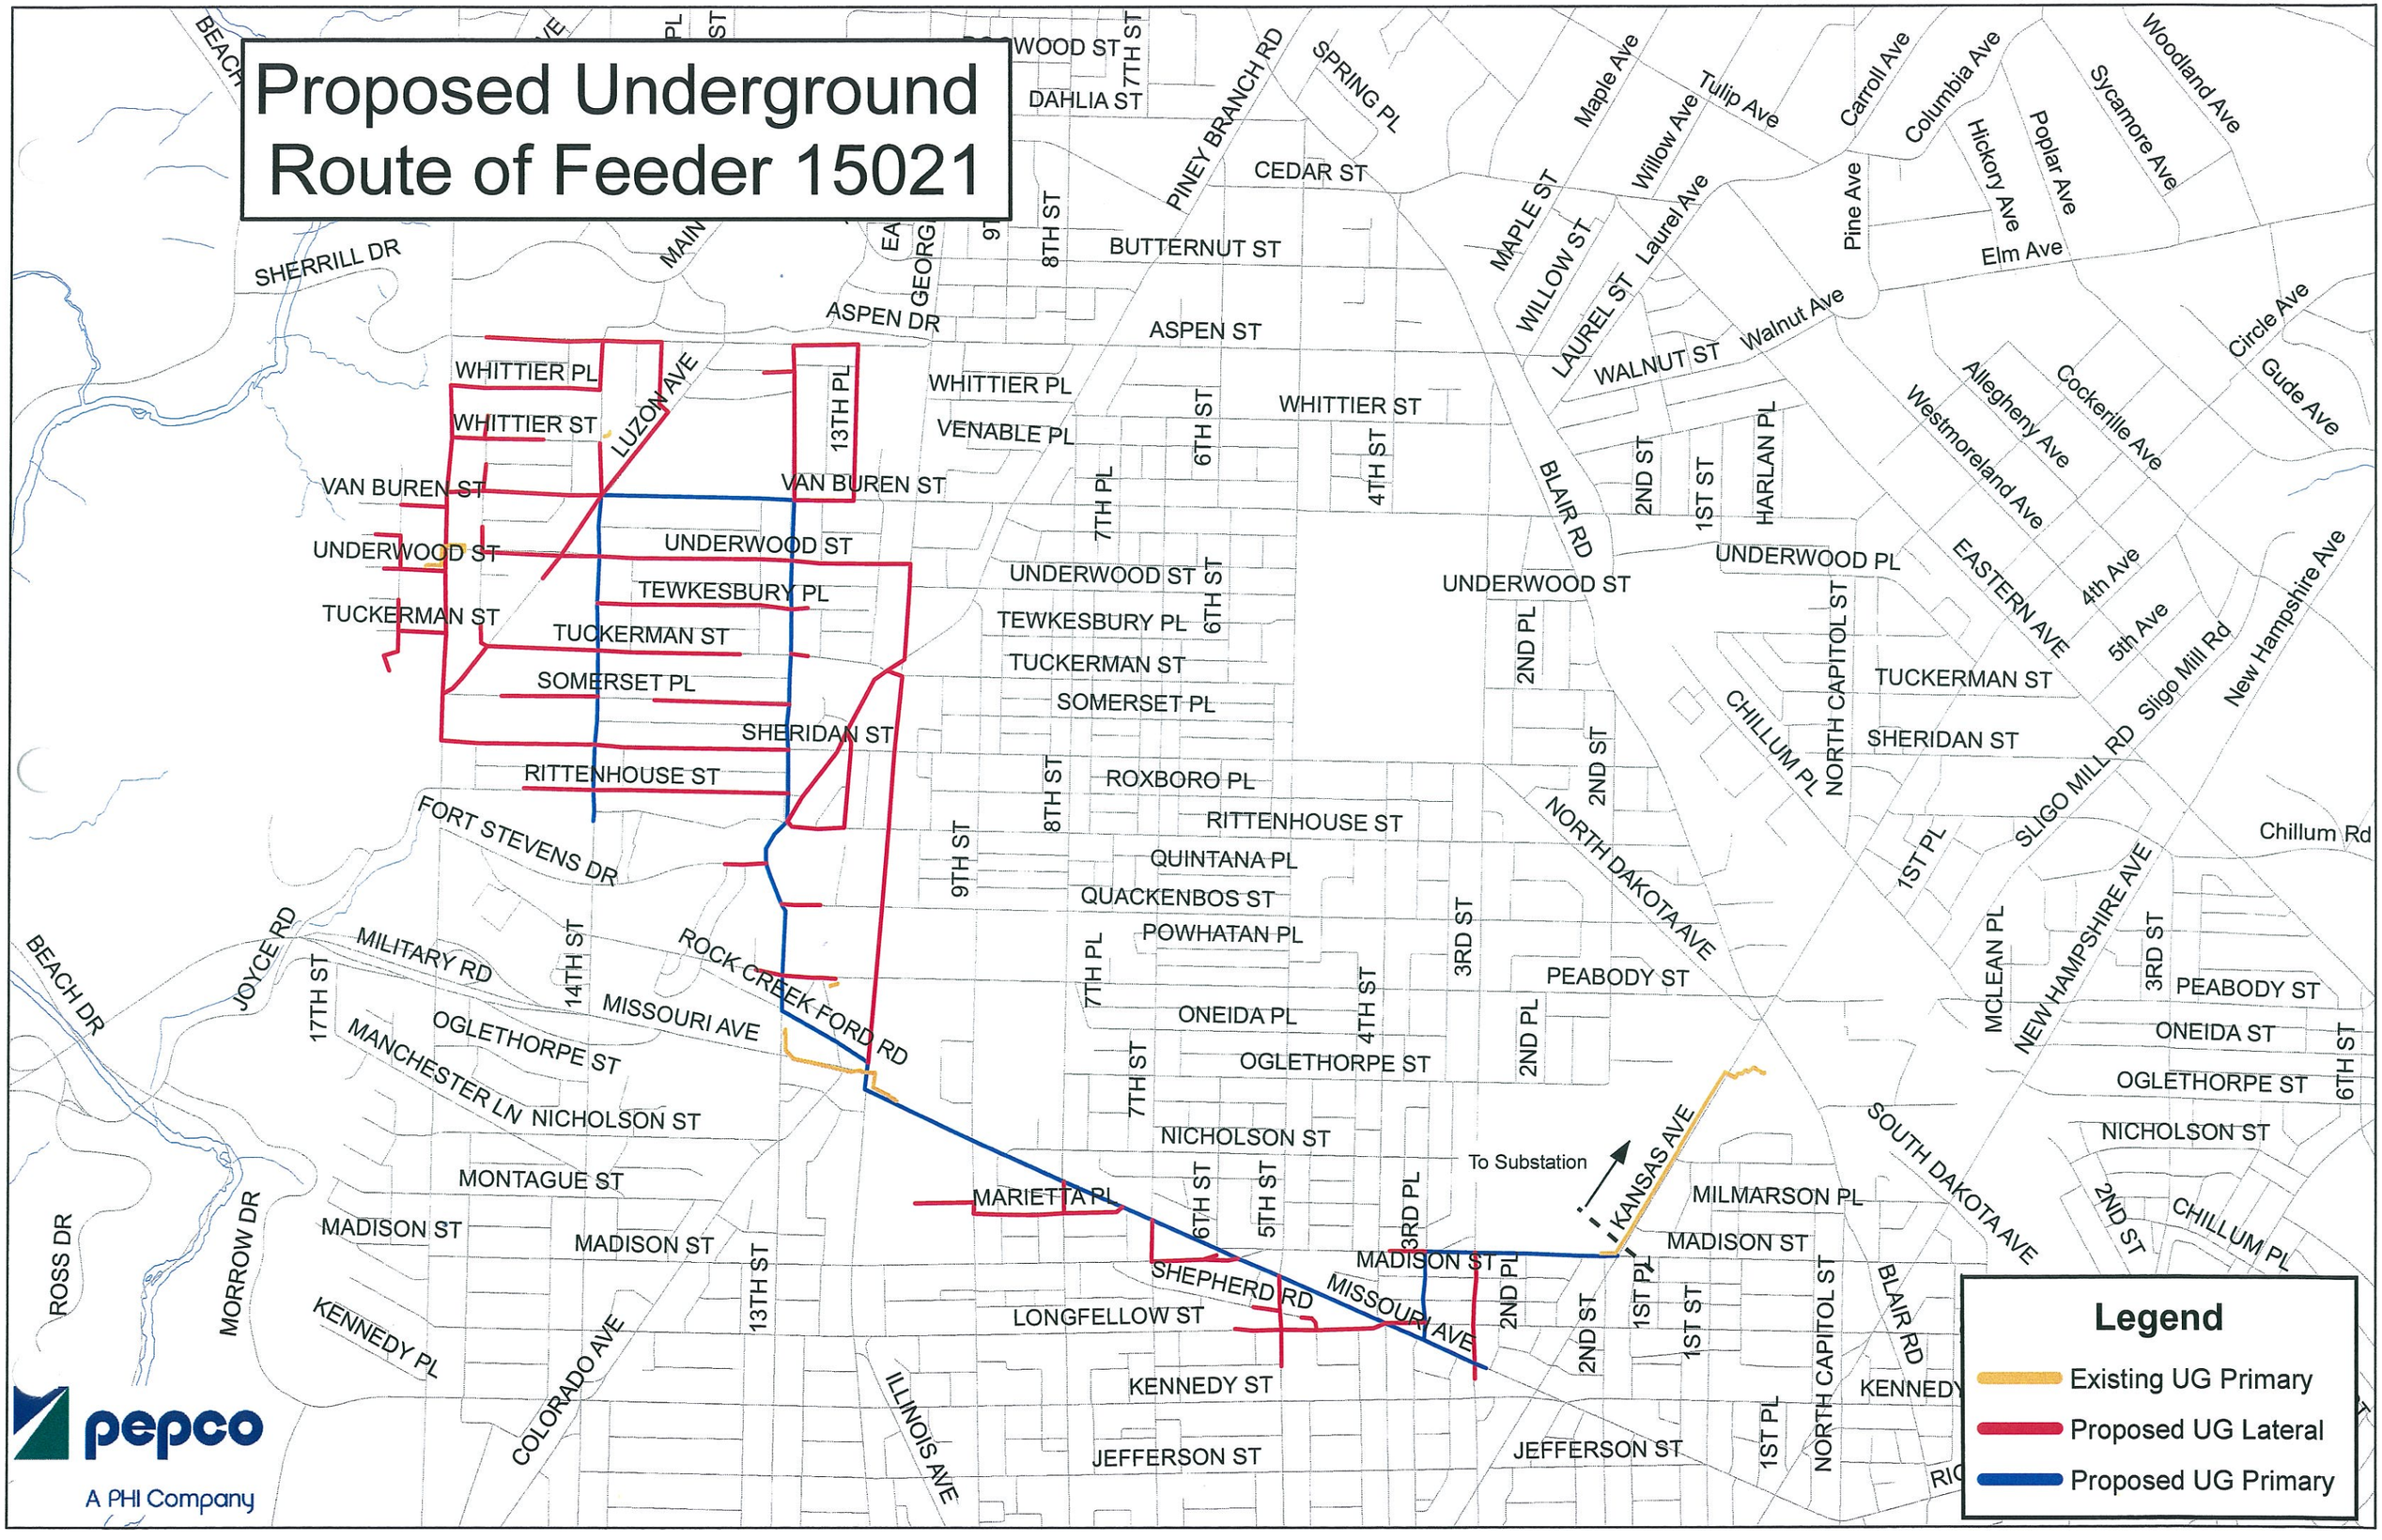

pepco
A PHI Company

Legend

- Existing UG Primary
- Proposed UG Lateral
- Proposed UG Primary

Proposed Underground Route of Feeder 15021

To Substation

Legend

- Existing UG Primary
- Proposed UG Lateral
- Proposed UG Primary

pepco
A PHI Company